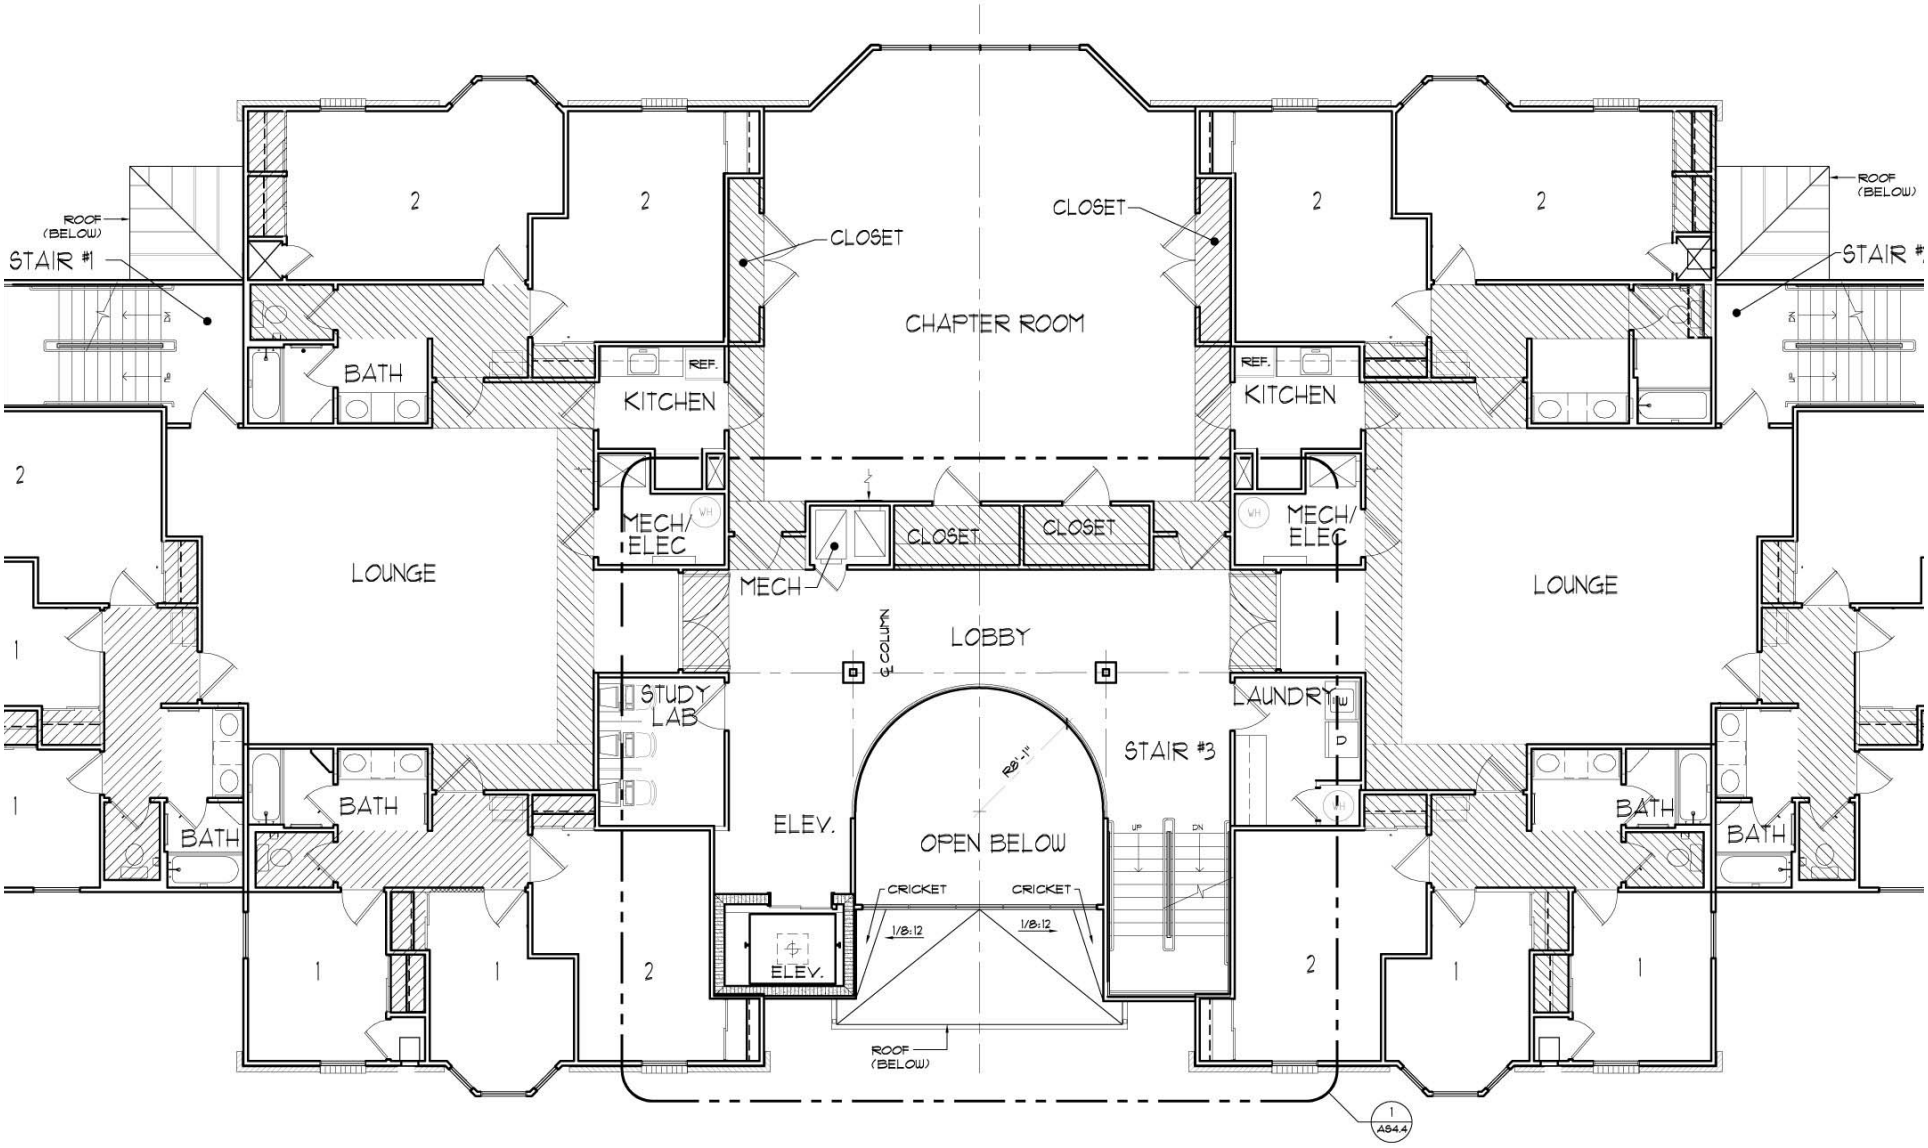

1
A5-2.2

SECOND FLOOR BUILDING PLAN - SORORITY BETA

SCALE: 3/16" = 1'-0"

TWO SORORITY BUILDINGS OCCURS ON APPLEBY SITE

=GYP. BD. CEILING @